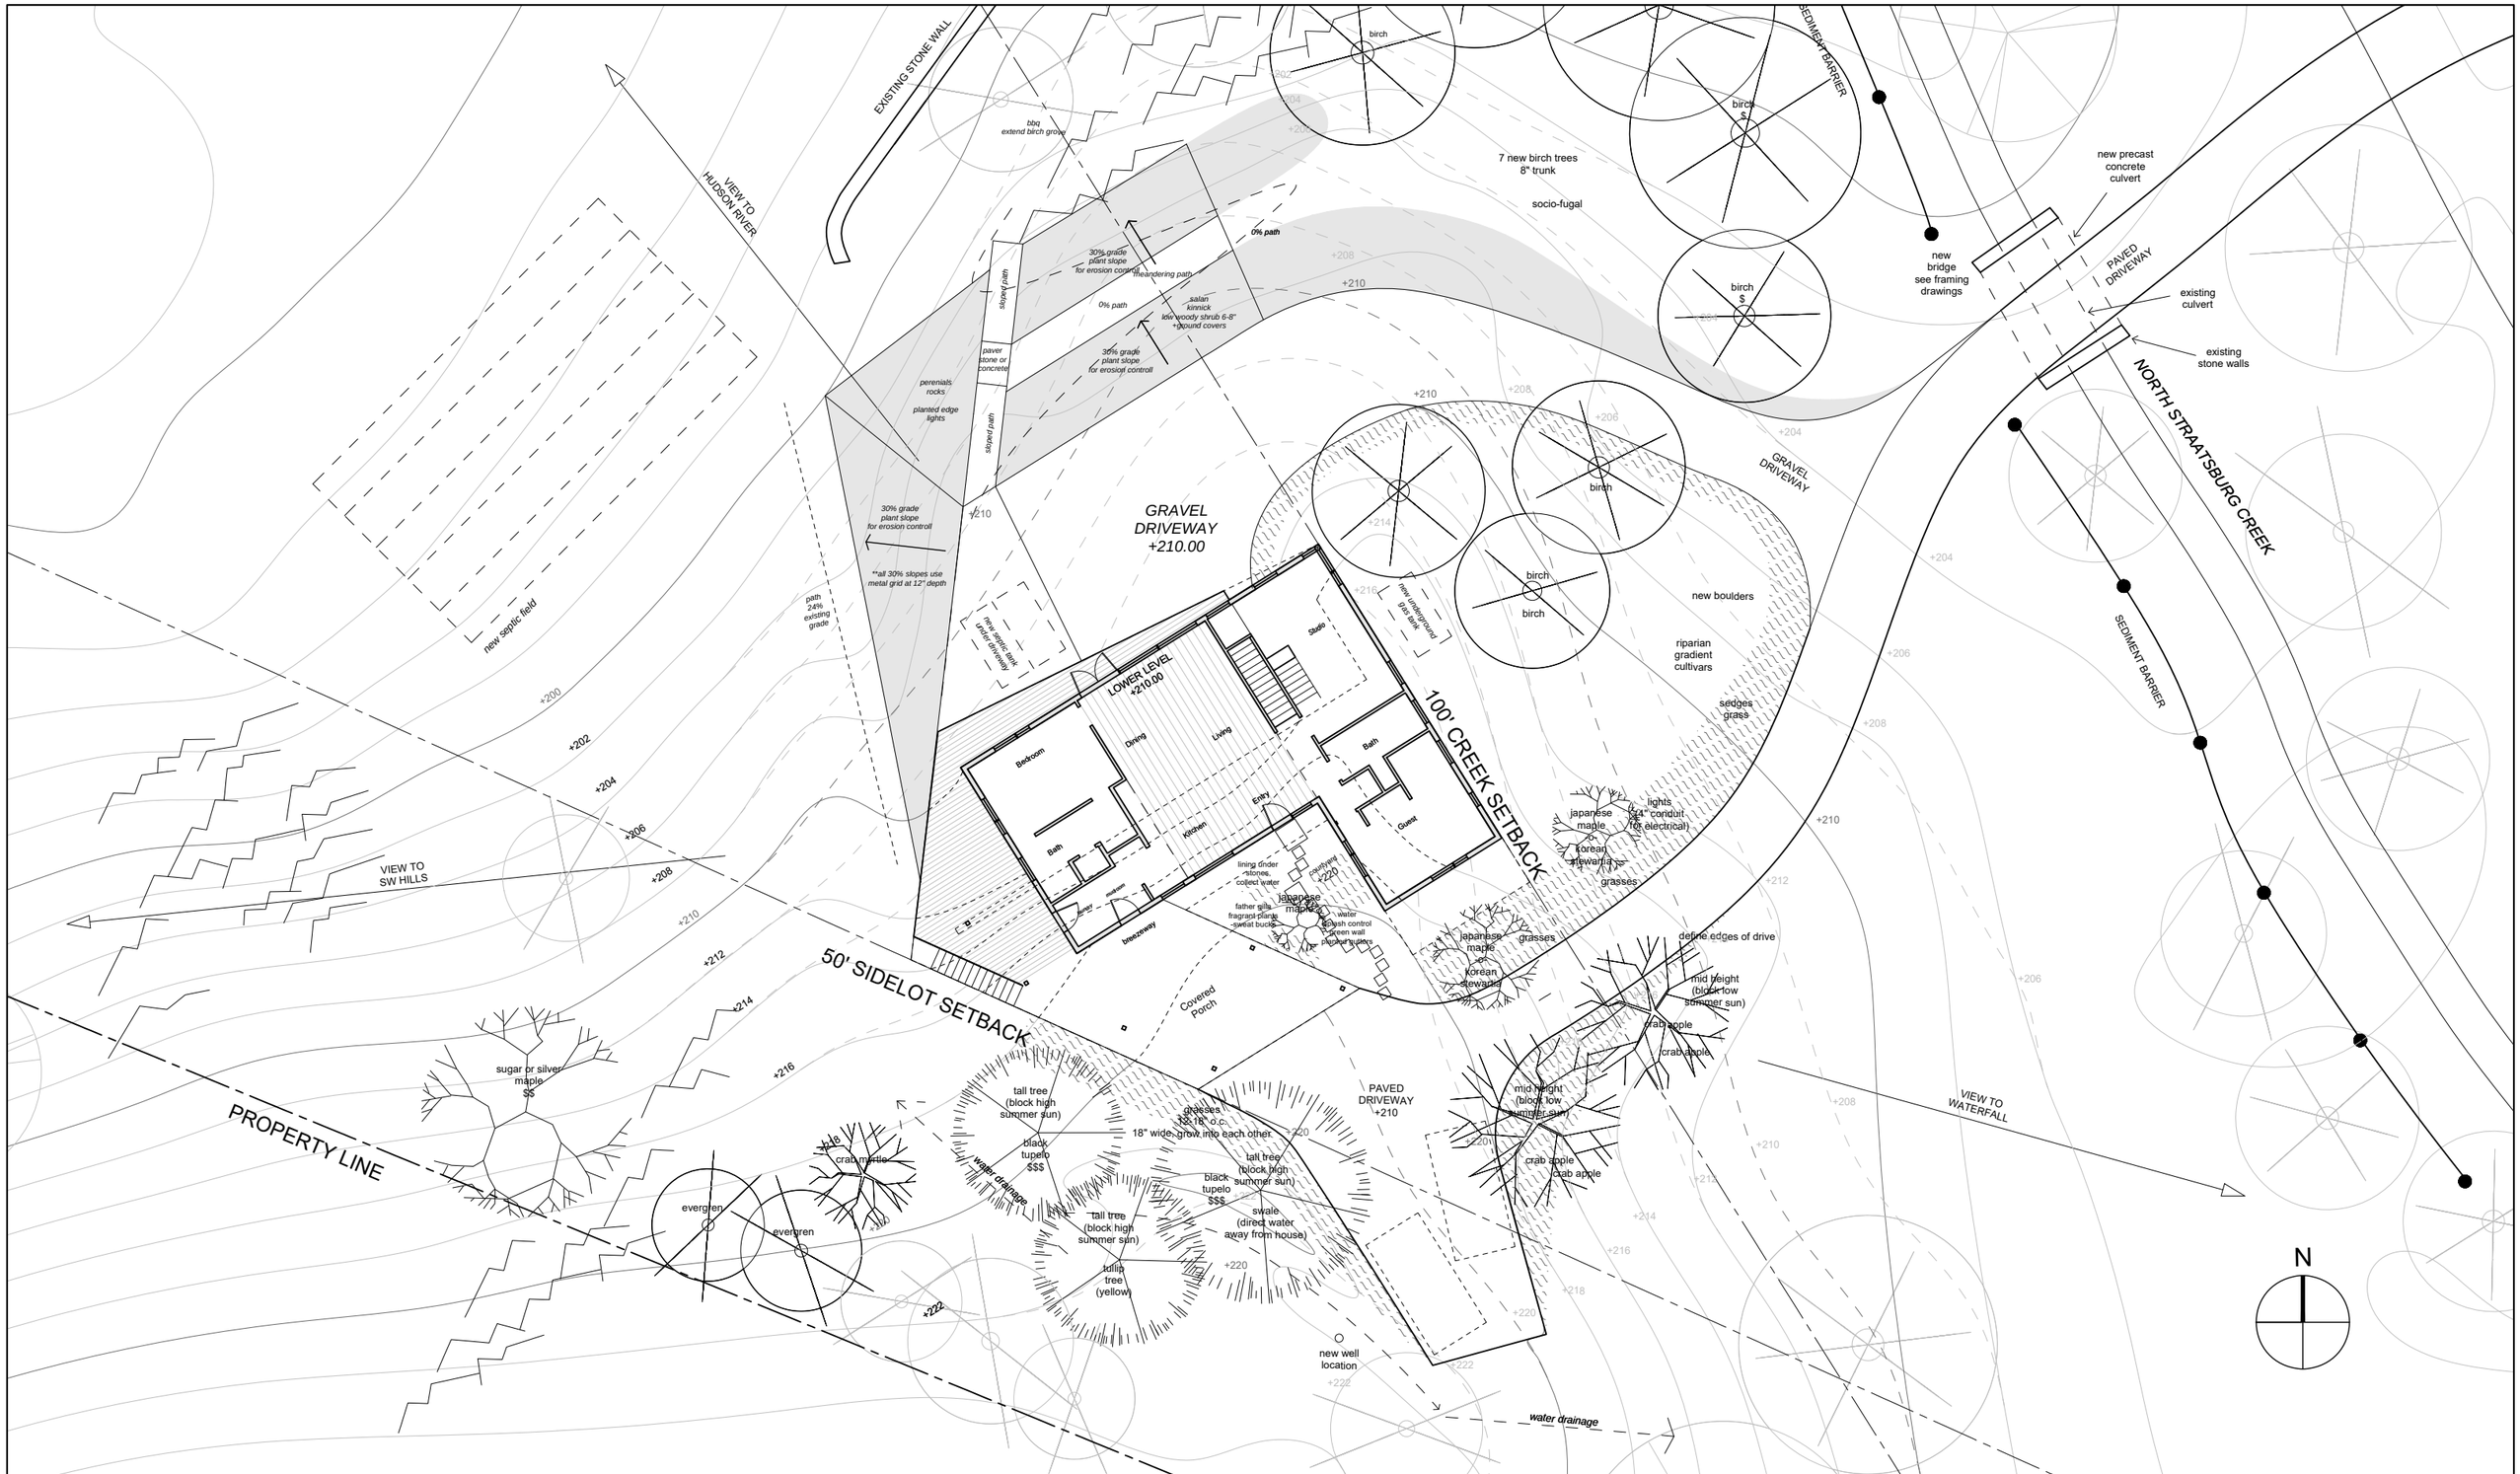

HUDSON HOUSE	Philip Speranza, Architect t. 917.579.0152 psperanza@speranzaarchitecture.com	Issue: Design Development	Date: 08/16/2017	Scale: 1/20" = 1'-0"	Drawing Title: LANDSCAPE PLAN	L1.02